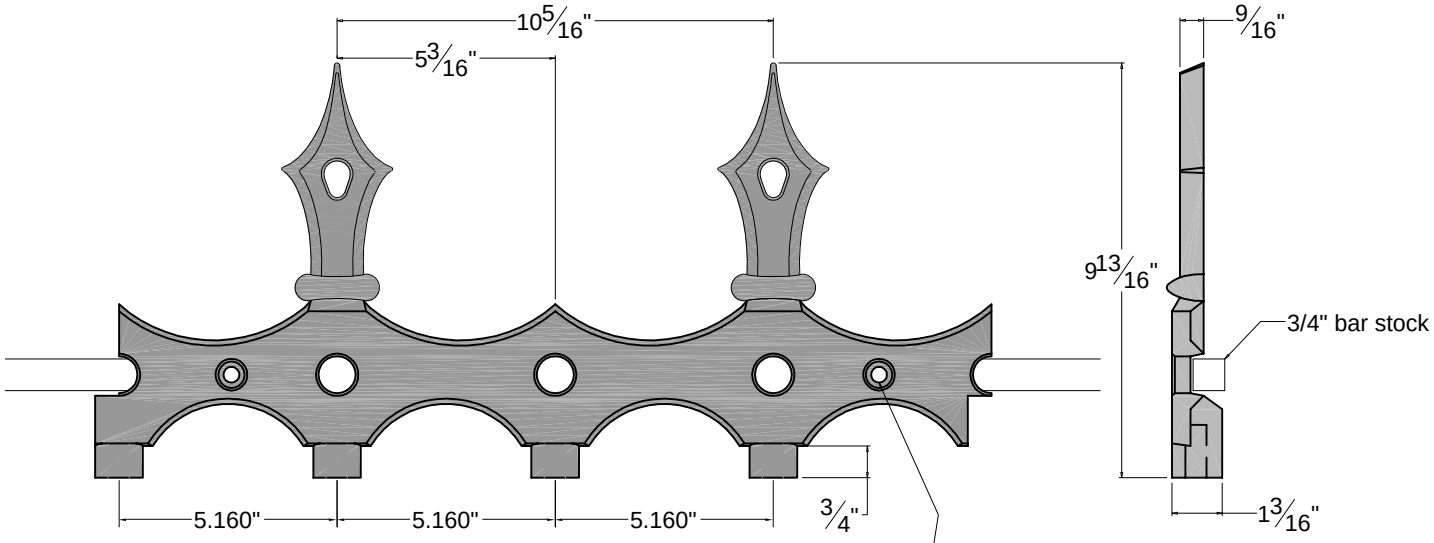

Front Elevation

3/8" thru and counter sunk 2 places to attach to 3/4" bar stock.

Side Elevation

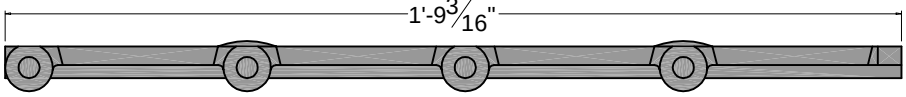

Bottom Elevation

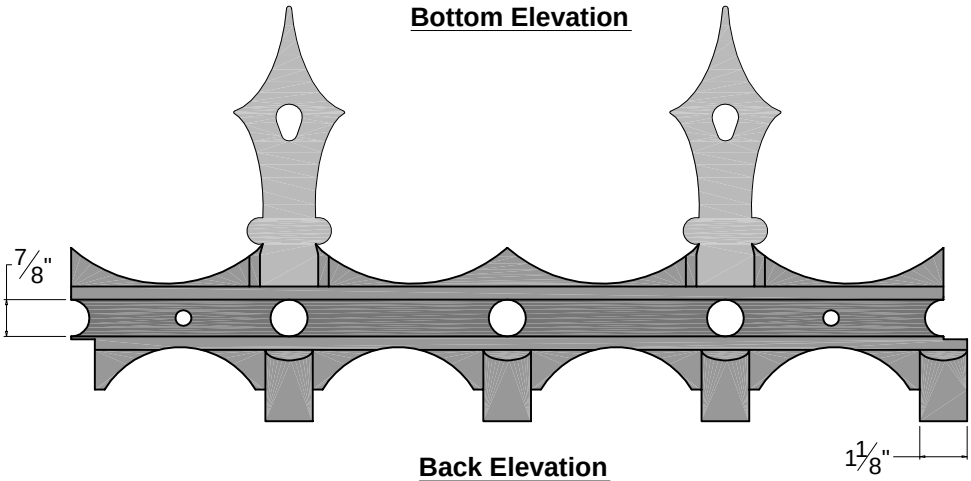

Back Elevation

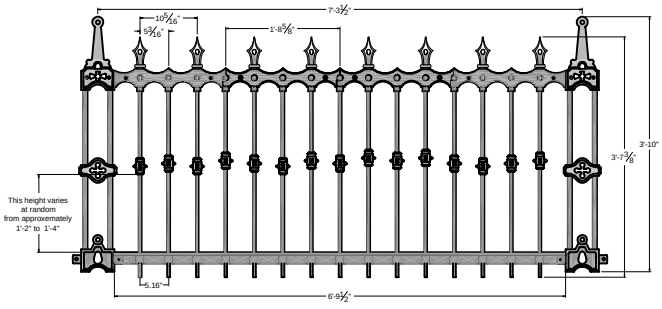

RELATED CASTINGS:
AIC-730, 732 thru 738

WEIGHT: 10 lbs.

Note: Round stock (for pickets) is mild steel.

Rev. 1-13-09

THIS DRAWING IS NOT DRAWN TO SCALE
Copyright 2005, 2007-2025 Architectural Iron Company, Inc. All rights reserved.

THIS DRAWING IS AN INSTRUMENT OF PROFESSIONAL SERVICE AND SHALL REMAIN THE PROPERTY OF ARCHITECTURAL IRON COMPANY WHETHER THE PROJECT FOR WHICH IT IS PREPARED IS EXECUTED OR NOT. NO CHANGES, ALTERATIONS, ADDITIONS, OR DELETIONS MAY BE MADE EXCEPT BY ARCHITECTURAL IRON COMPANY. THIS DRAWING SHALL NOT BE REPRODUCED BY ANYONE ON OTHER PROJECTS, FOR ADDITIONS TO THIS PROJECT, OR FOR COMPLETION OF THIS PROJECT BY OTHERS WITHOUT WRITTEN CONSENT.

This drawing is available in AutoCad format.

Material used is cast iron unless otherwise specified.

Due to the casting process actual measurements may vary slightly.

AIC
Architectural Iron Company
104 Ironwood Court
Milford, PA 18337
800-442-IRON /4766 Fax: 570-296-IRON /4766
www.architecturaliron.com E-mail: info@architecturaliron.com

Alexandria Fence Top

Drawing No.	Drafted By:	Checked By:	Date:	Part Number
AIC-731	B. Hale	D.Q.	07/11/05	AIC-731